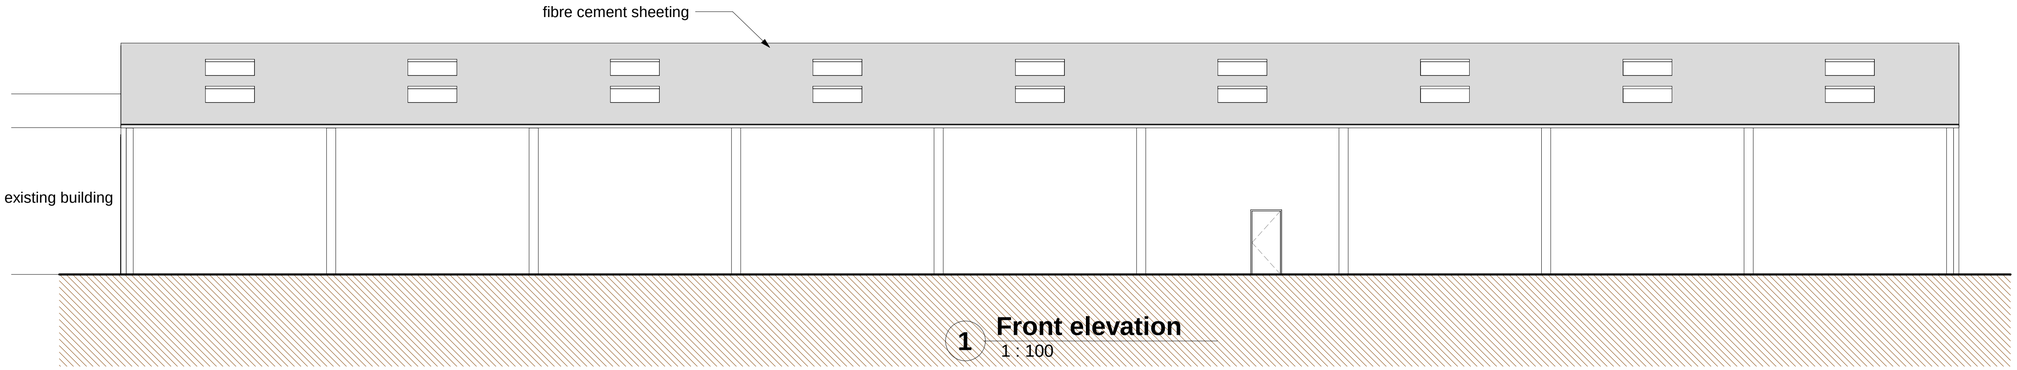

1 Front elevation
1 : 100

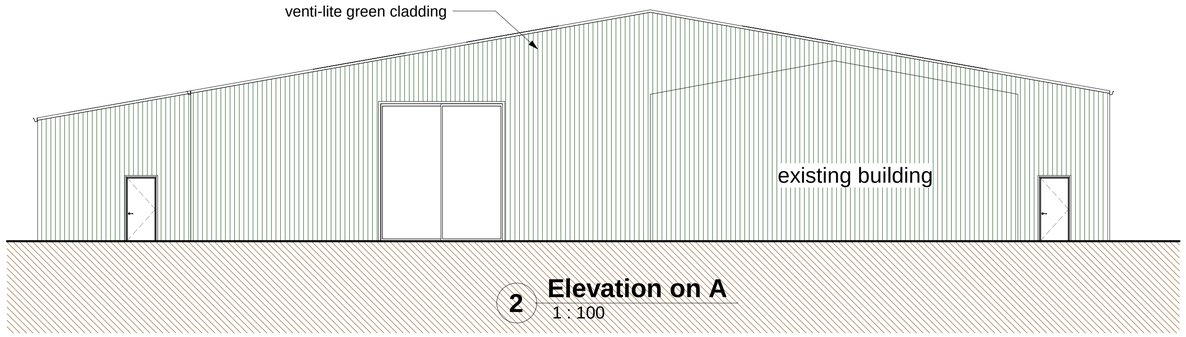

2 Elevation on A
1 : 100

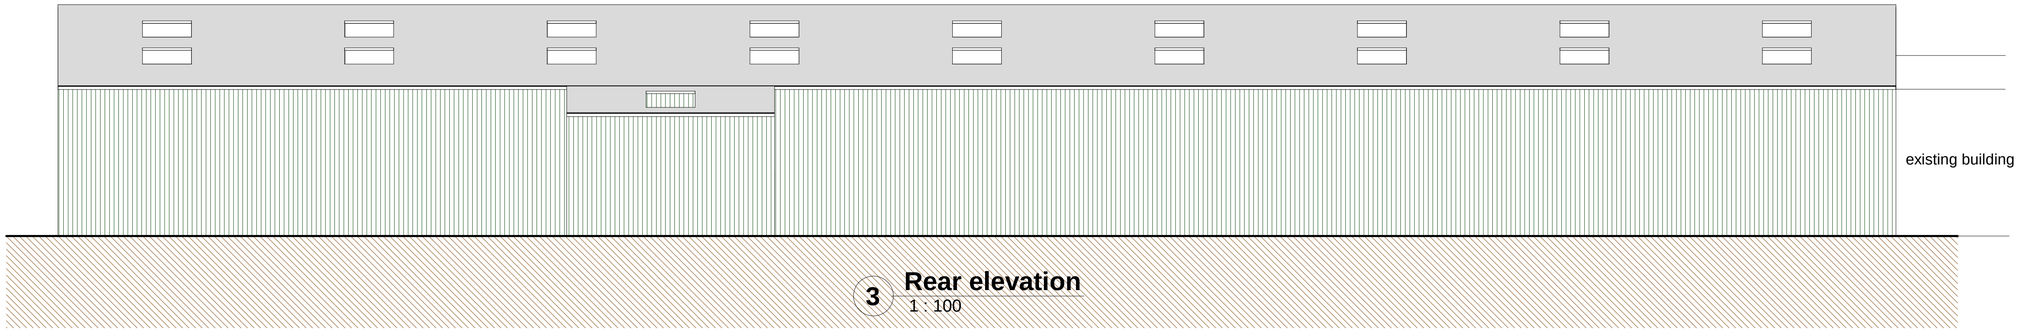

3 Rear elevation
1 : 100

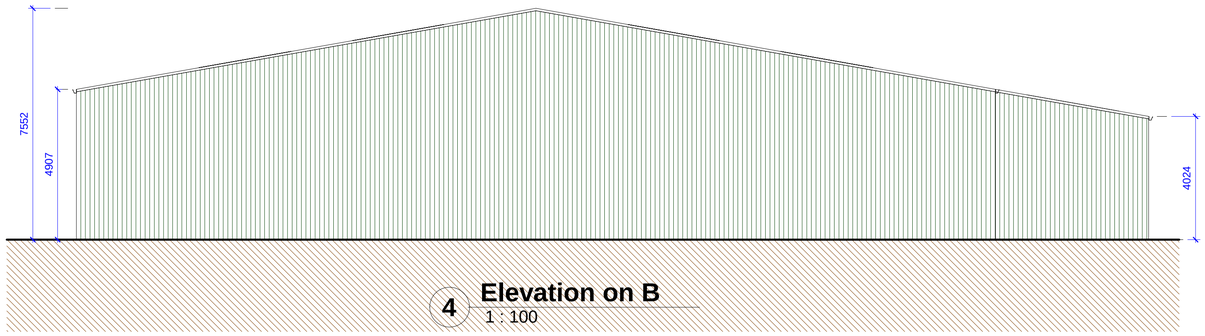

4 Elevation on B
1 : 100

JCR PLANNING

Rev	Description	Date

CODE	SUITABILITY DESCRIPTION
STATUS	PURPOSE OF ISSUE

Trojan Stud, Brynlluan, Porthyrhyd, Carmarthen, SA32 8PR

PROJECT

Portal frame

PROPOSED CONSTRUCTION OF A PORTAL FRAME BUILDING TO COVER AN EXISTING MANAGE FOR MIXED EQUINE AND AGRICULTURAL PURPOSES.

DRAWN BY	CHECKED BY	DATE
Author	Checker	02/03/2019

SCALE (@ A1)	PROJECT NUMBER
1 : 100	Project Number

DRAWING NUMBER	REV
A102	

02/03/2019 08:57:00