rear

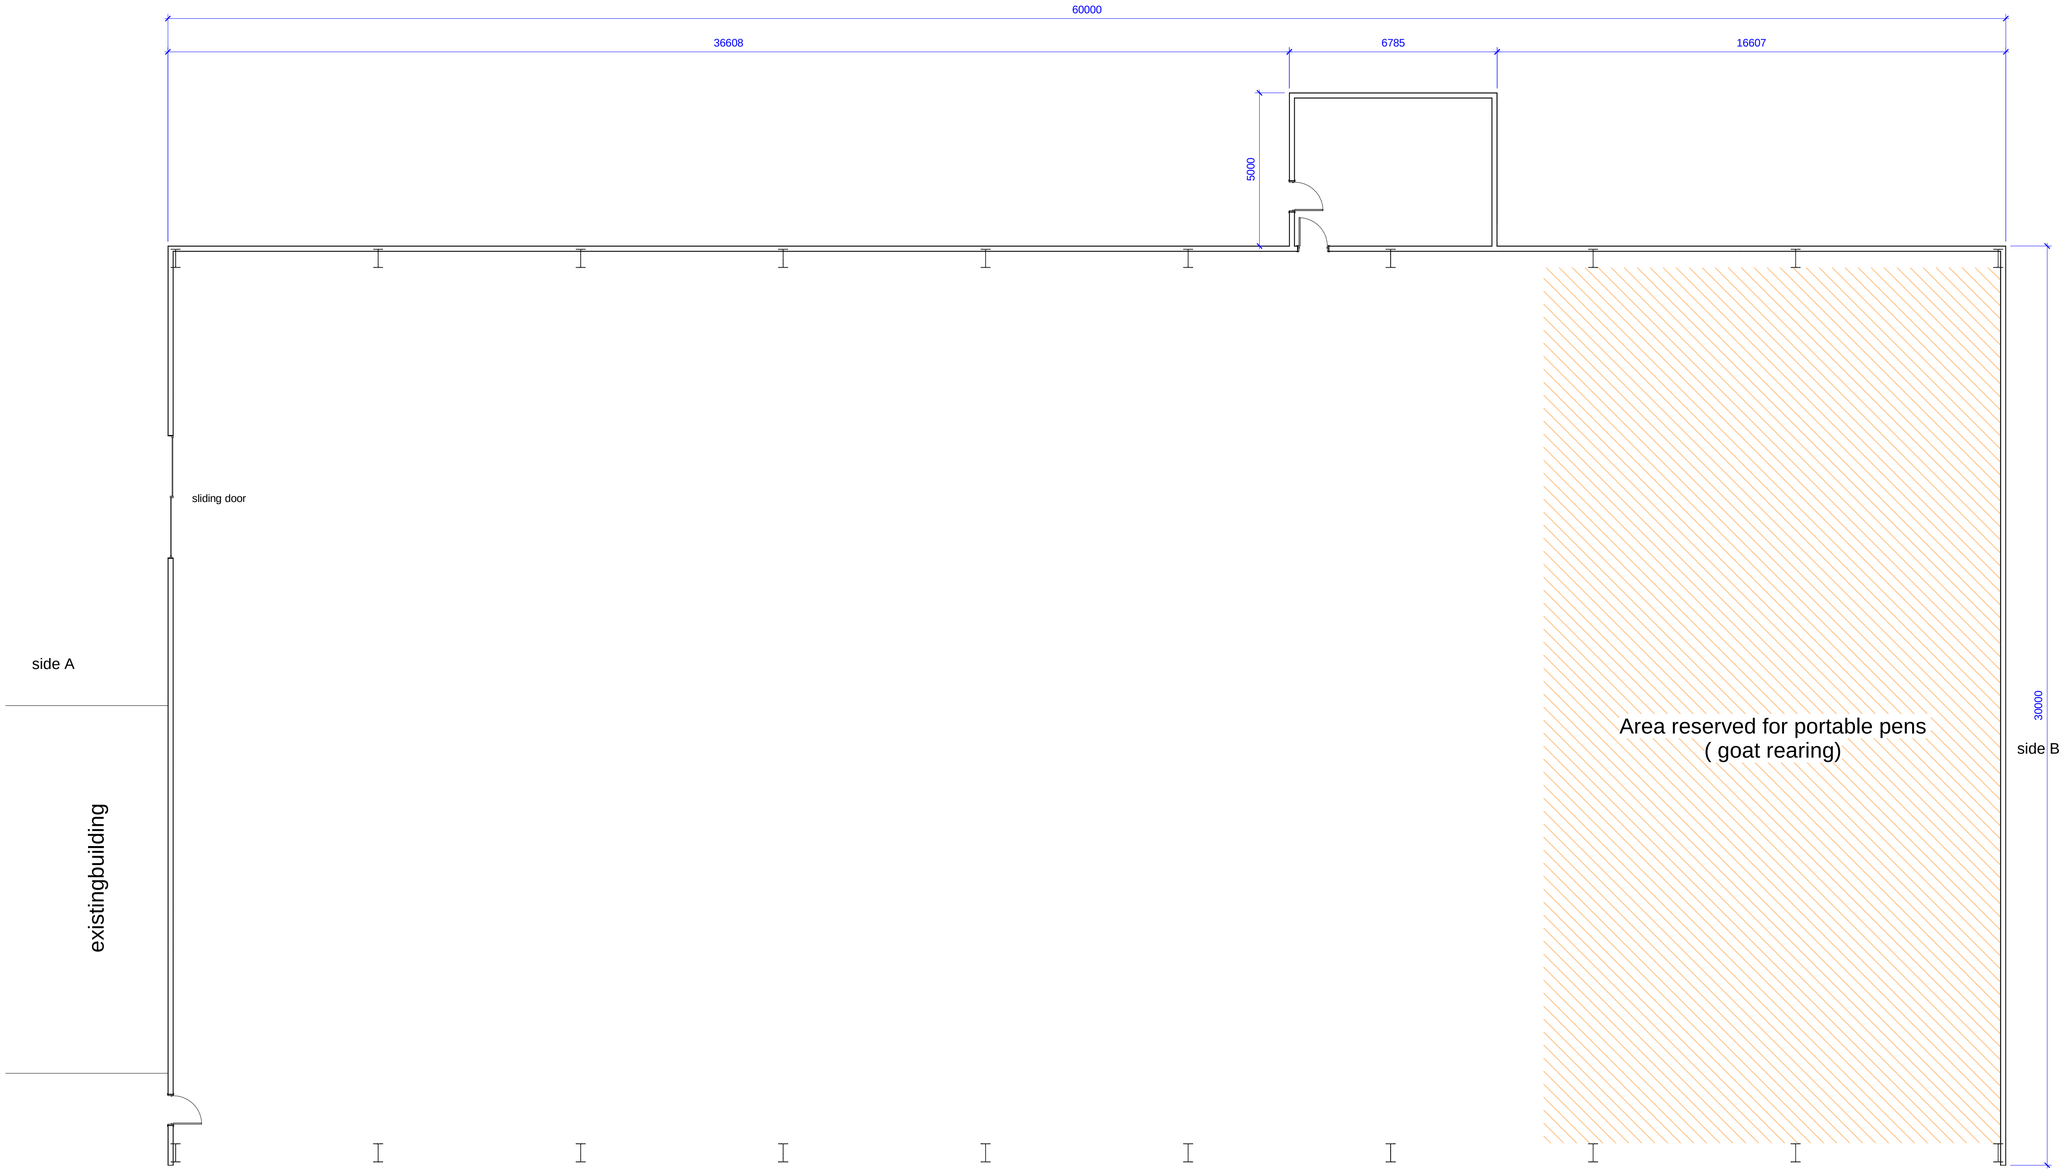

front

1 Floor plan
1 : 100

PLANNING

Rev	Description	Date

CODE	SUITABILITY DESCRIPTION
STATUS	PURPOSE OF ISSUE

Trojan Stud, Brynlluan,
Porthyrhyd, Carmarthen,
SA32 8PR

PROJECT

Portal frame

PROPOSED CONSTRUCTION OF A PORTAL FRAME BUILDING TO COVER AN EXISTING MANAGE FOR MIXED EQUINE AND AGRICULTURAL PURPOSES.

DRAWN BY	CHECKED BY	DATE
Author	Checker	02/03/2019

SCALE (@ A1)	PROJECT NUMBER
1 : 100	Project Number

DRAWING NUMBER	REV
A101	

02/03/2019 08:53:44