APARTMENT No. 9 (Affordable)

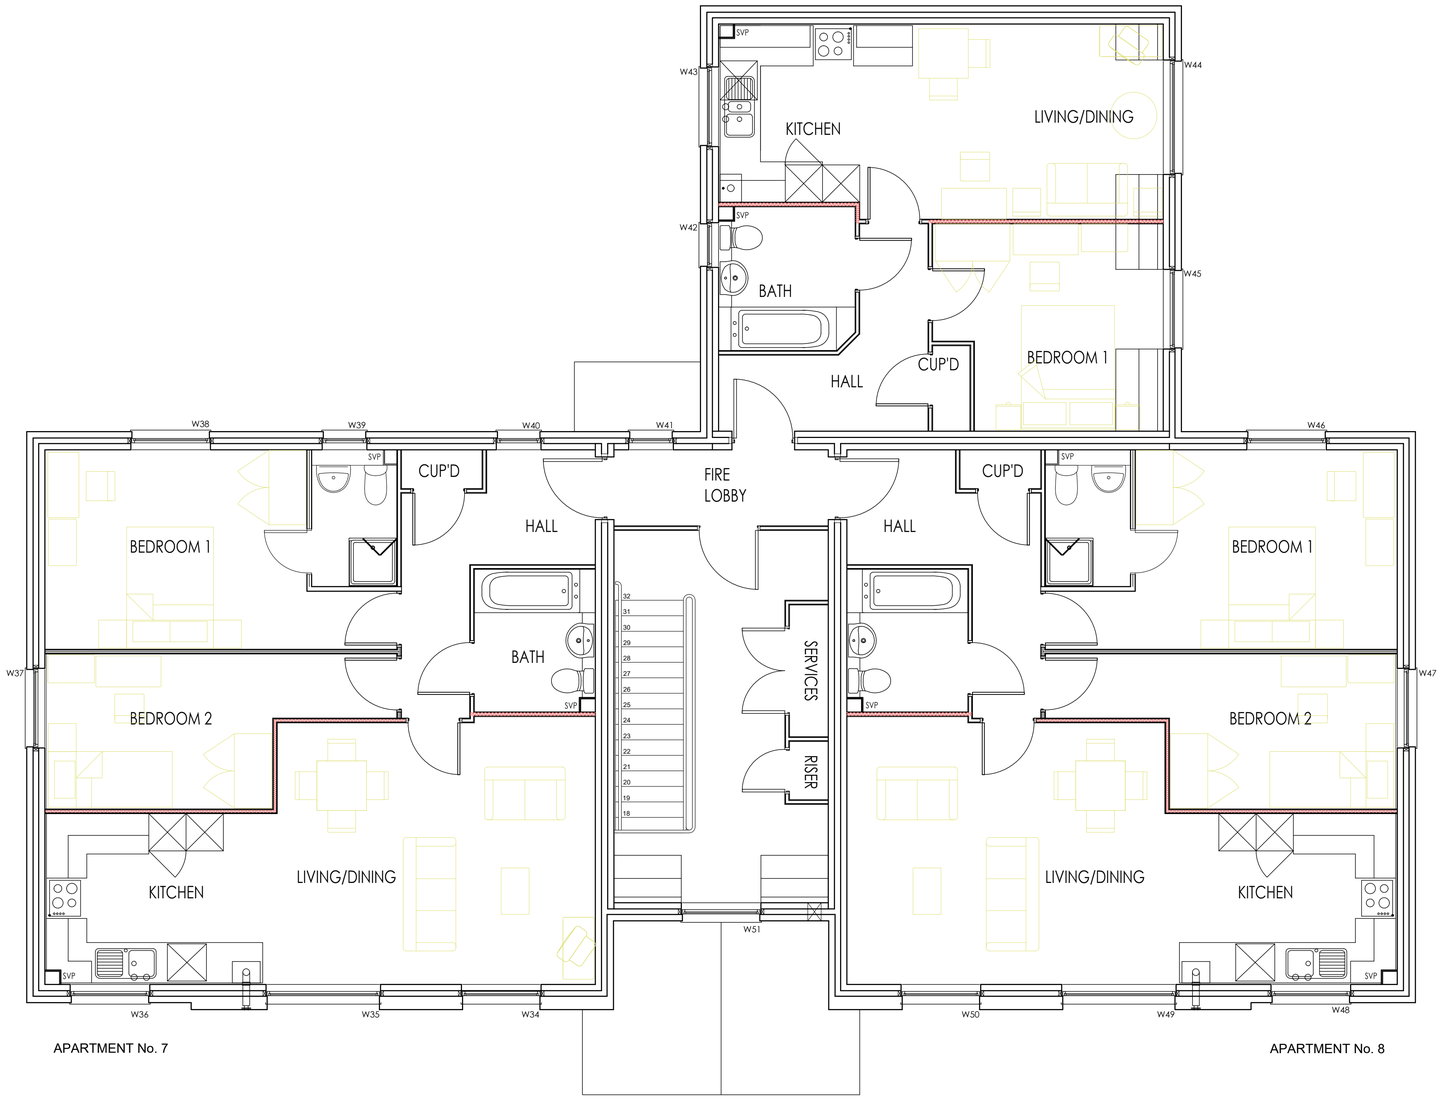


# BLOCK 1 & 2

0 1 2 3 4 5m

1:50

NOTES:
1. Figured dimensions to be taken in preference to scaled dimensions.
2. Large scaled drawings to be taken in preference to small scale.
3. Critical dimensions to be taken from site.
4. If in doubt, the contractor must ask for clarification.
5. These drawings and designs are the copyright of James Slater & Co. and may not be reproduced or used without permission.

| | | | |
|---|---|---|---|
| | | | |
| | | | |
| | | | |
| | | | |
| | | | |
| | Rev.date | Rev.by | Comment |

CLIENT:
Train to Engage Property Ltd C.I.C

TITLE:
Second Floor Plan as Proposed Blocks 1 & 2

STAGE:
Planning

SITE:
Former NHS Facility
Heol Goffa
Llanelli
Carmarthenshire

JAMES SLATER & CO
SURVEYING & ARCHITECTURE

19 Dyer Street
Cirencester
Gloucestershire
GL7 2PP
Tel: 01285 650686
Fax: 01285 644212

RICS

www.jamesslater.co.uk

SCALES:
1:50 @ A1

| DATE: | DRAWN: | CHECKED: |
|---|---|---|
| 20/06/2022 | PG | ?? |

| DRAWING NUMBER: | REV: |
|---|---|
| 21-390-202 | * |