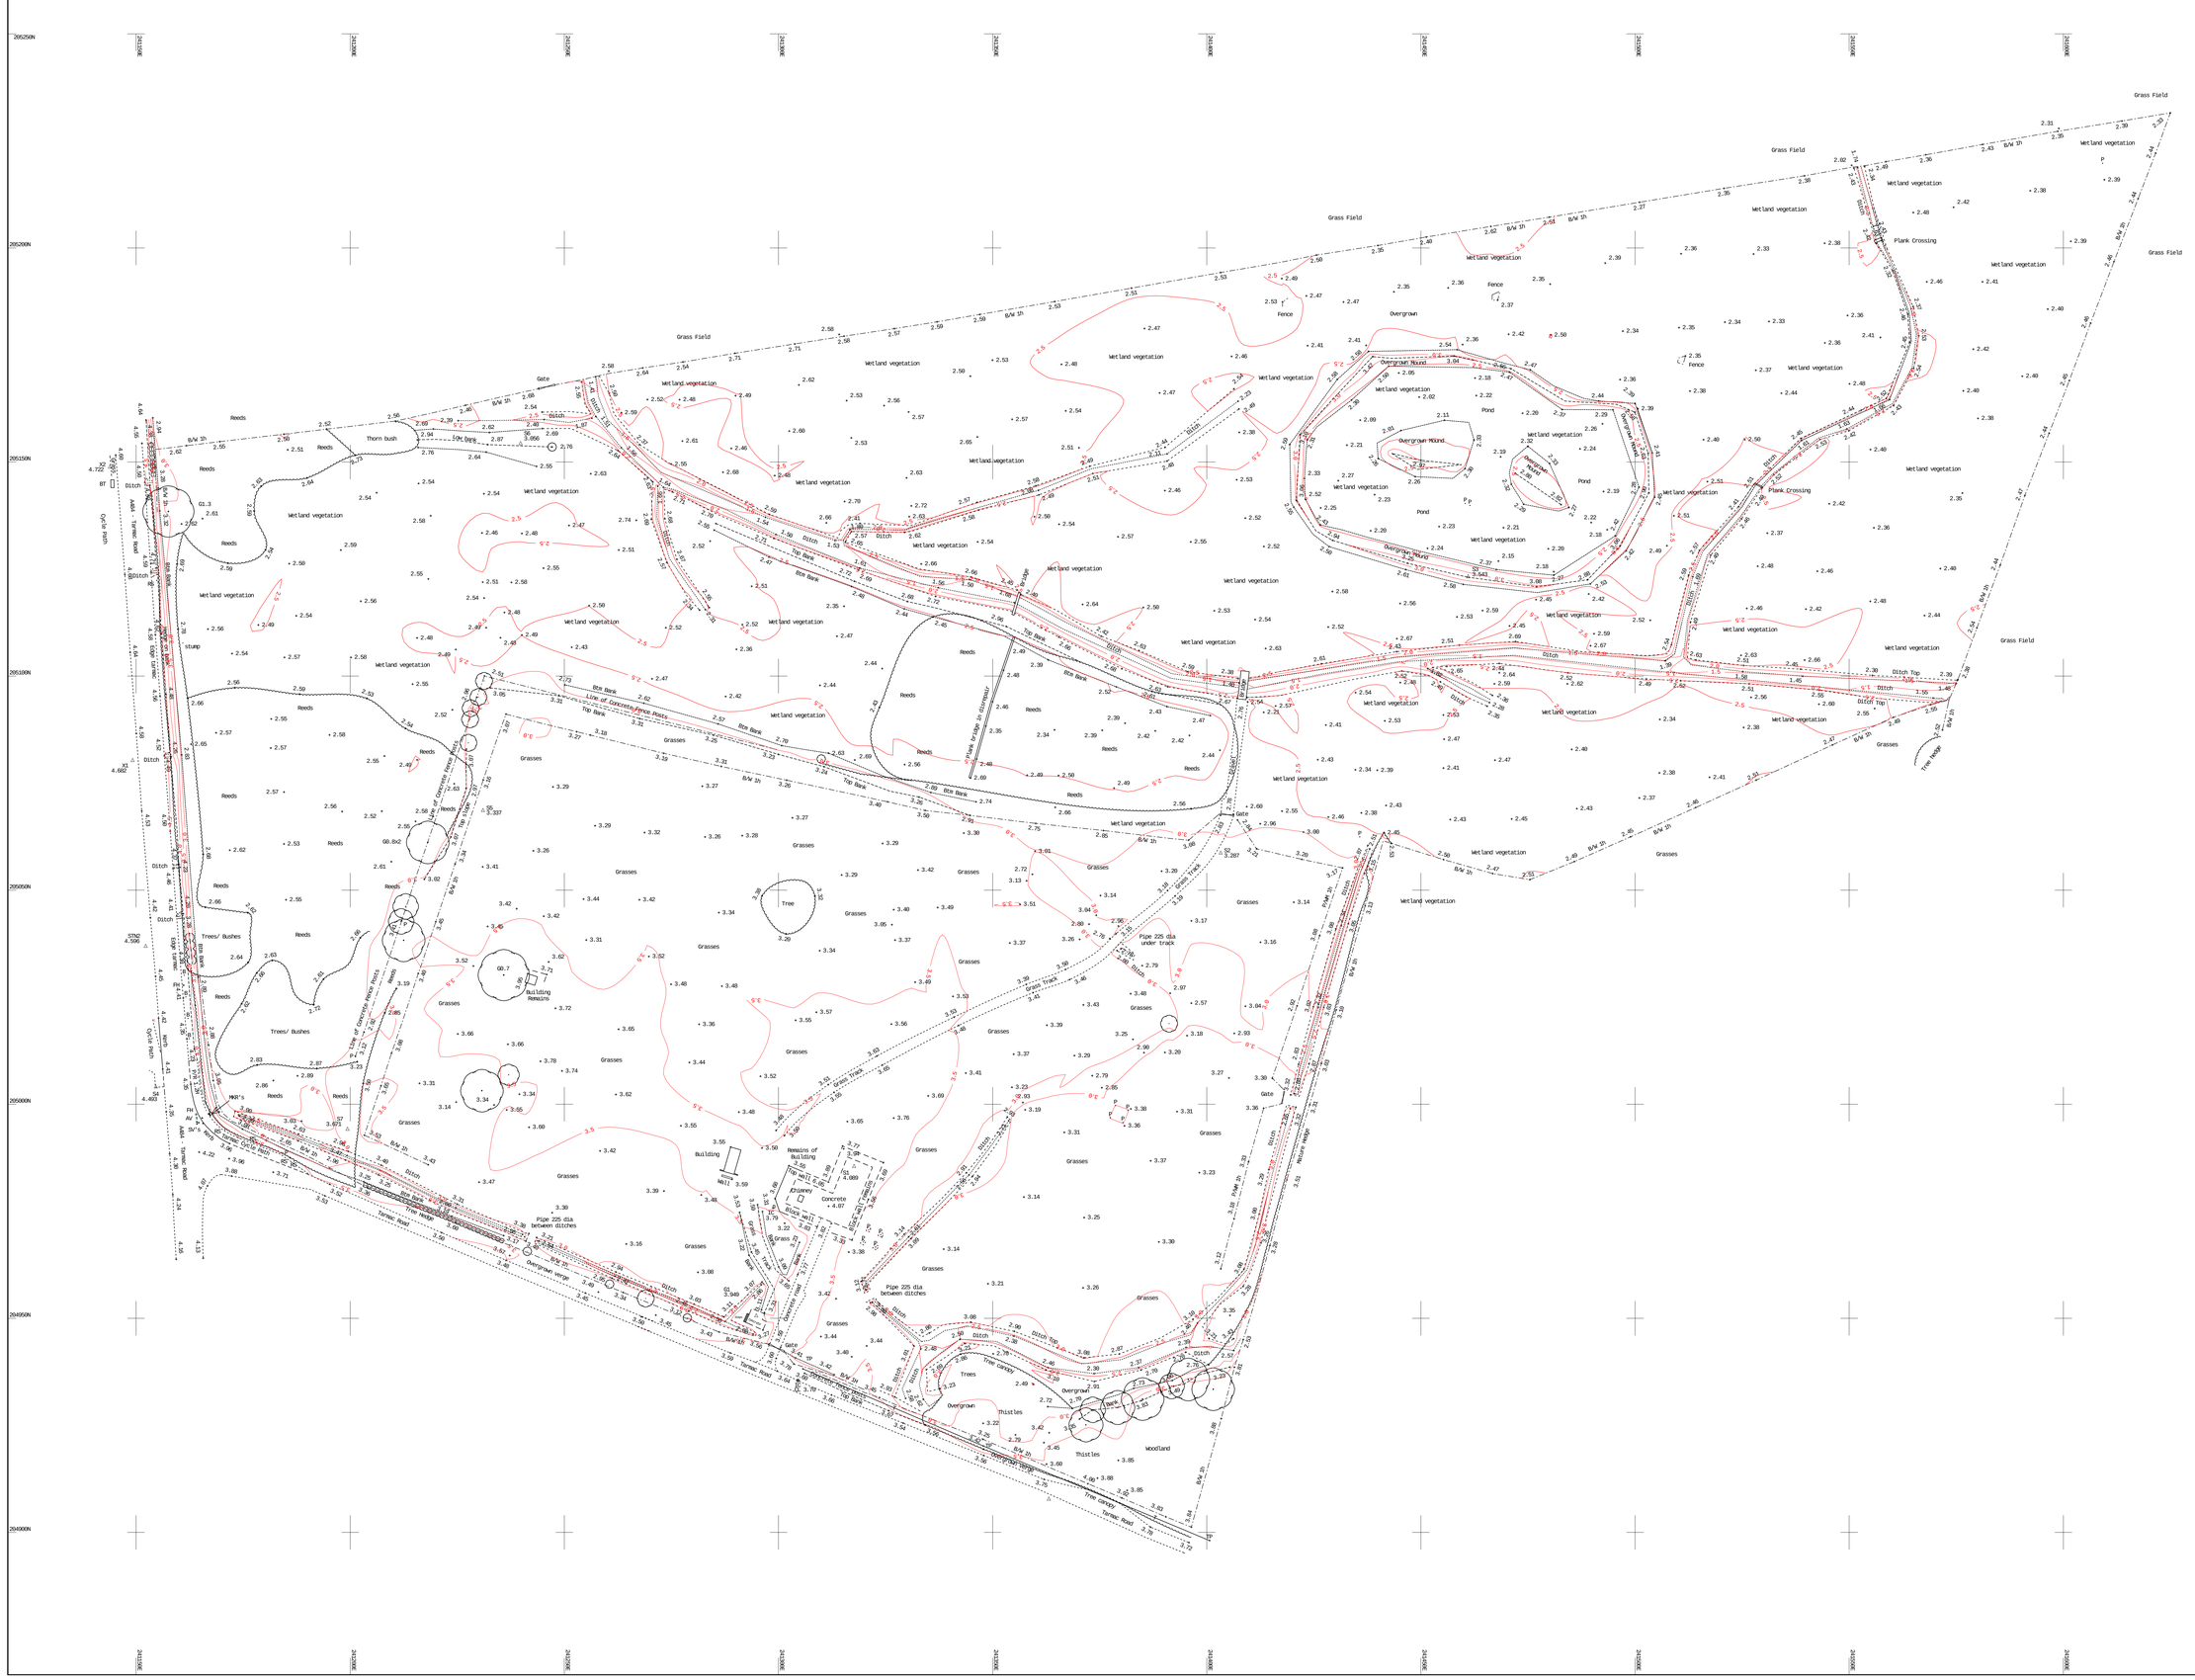
205250N
205200N
205150N
205100N
205050N
205000N
204950N
204900N
245950E
246000E
246050E
246100E
246150E
246200E
246250E
246300E
246350E
246400E
246450E
246500E
246550E
246600E
Grass Field
Wetland vegetation
Reeds
Grasses
Trees/ Bushes
Thorn bush
Hedge
Gate
Fence
Overgrown
Overgrown Mound
Pond
Plank Crossing
Ditch
Ditch Top
Bank
Top Bank
Bot Bank
Line of concrete fence posts
Line of concrete fence posts
Line of concrete fence posts
Line of concrete fence posts
Pipe 225 dia under track
Pipe 225 dia between ditches
Pipe 225 dia between ditches
Pipe 225 dia between ditches
Tree canopy
Tree
Trees
Thistles
Woodland
Building
Remains of Building
Wall
Chimney
Concrete
Brick Wall
Grass Track
Tarmac Road
Overgrown verge
Turning Head
Turning Head
Turning Head